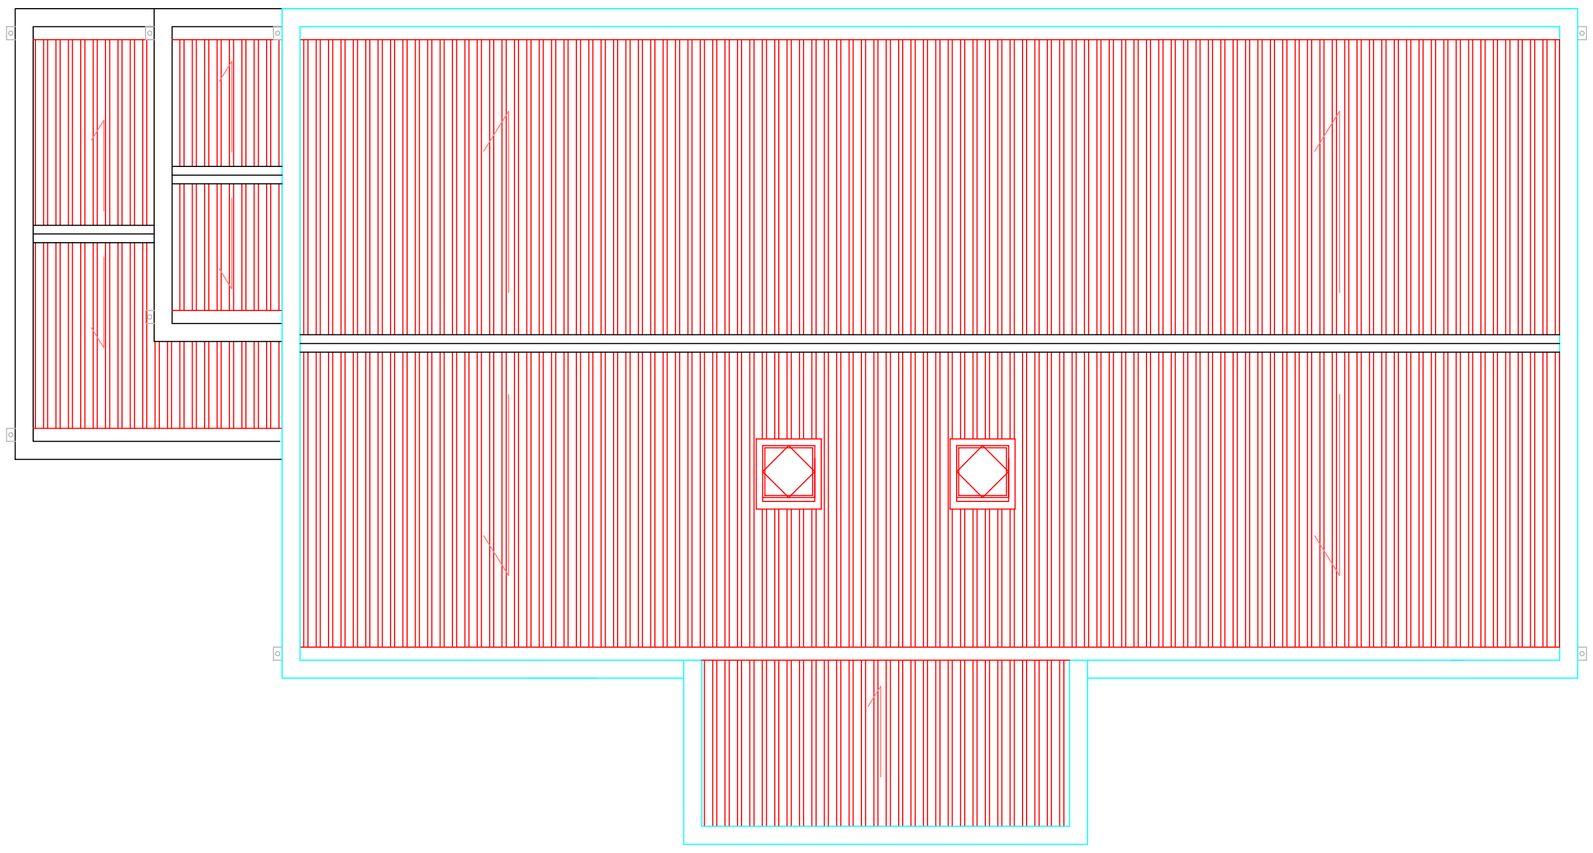

Roof Plan

Project Partners:

Dungarvan Enterprise Board
Dungarvan Town Council
Waterford County Council
Enterprise Ireland
Waterford County Enterprise Board

Project Title:

Dungarvan Enterprise Centre

Drawing Tile:

Roof Plan

Revision	Date	Description

Waterford County Council
Housing Department
Civic Offices
Dungarvan.

Telephone: (058) 22000 Fax: (058) 21109

Design Team: Waterford County Council
G. Breen: Tech Gr.1 D. Lyons: Chief Technician
D. Whelan: E.E Anne Kiely: S.E.E

Project Engineer:
T. Rodgers, BE, CEng, M.E.I
Dungarvan Town Council

Director of Services:
F. Curran (D.O.S)
Director of Housing, Emergency Services and Corporate Affairs

Project No.: 09 – 112

Drawn:	GB
Checked:	DL
Approved:	AK

Drawing No.: 01

Revision: -

Scale: 1:100

Date: Nov. 2009