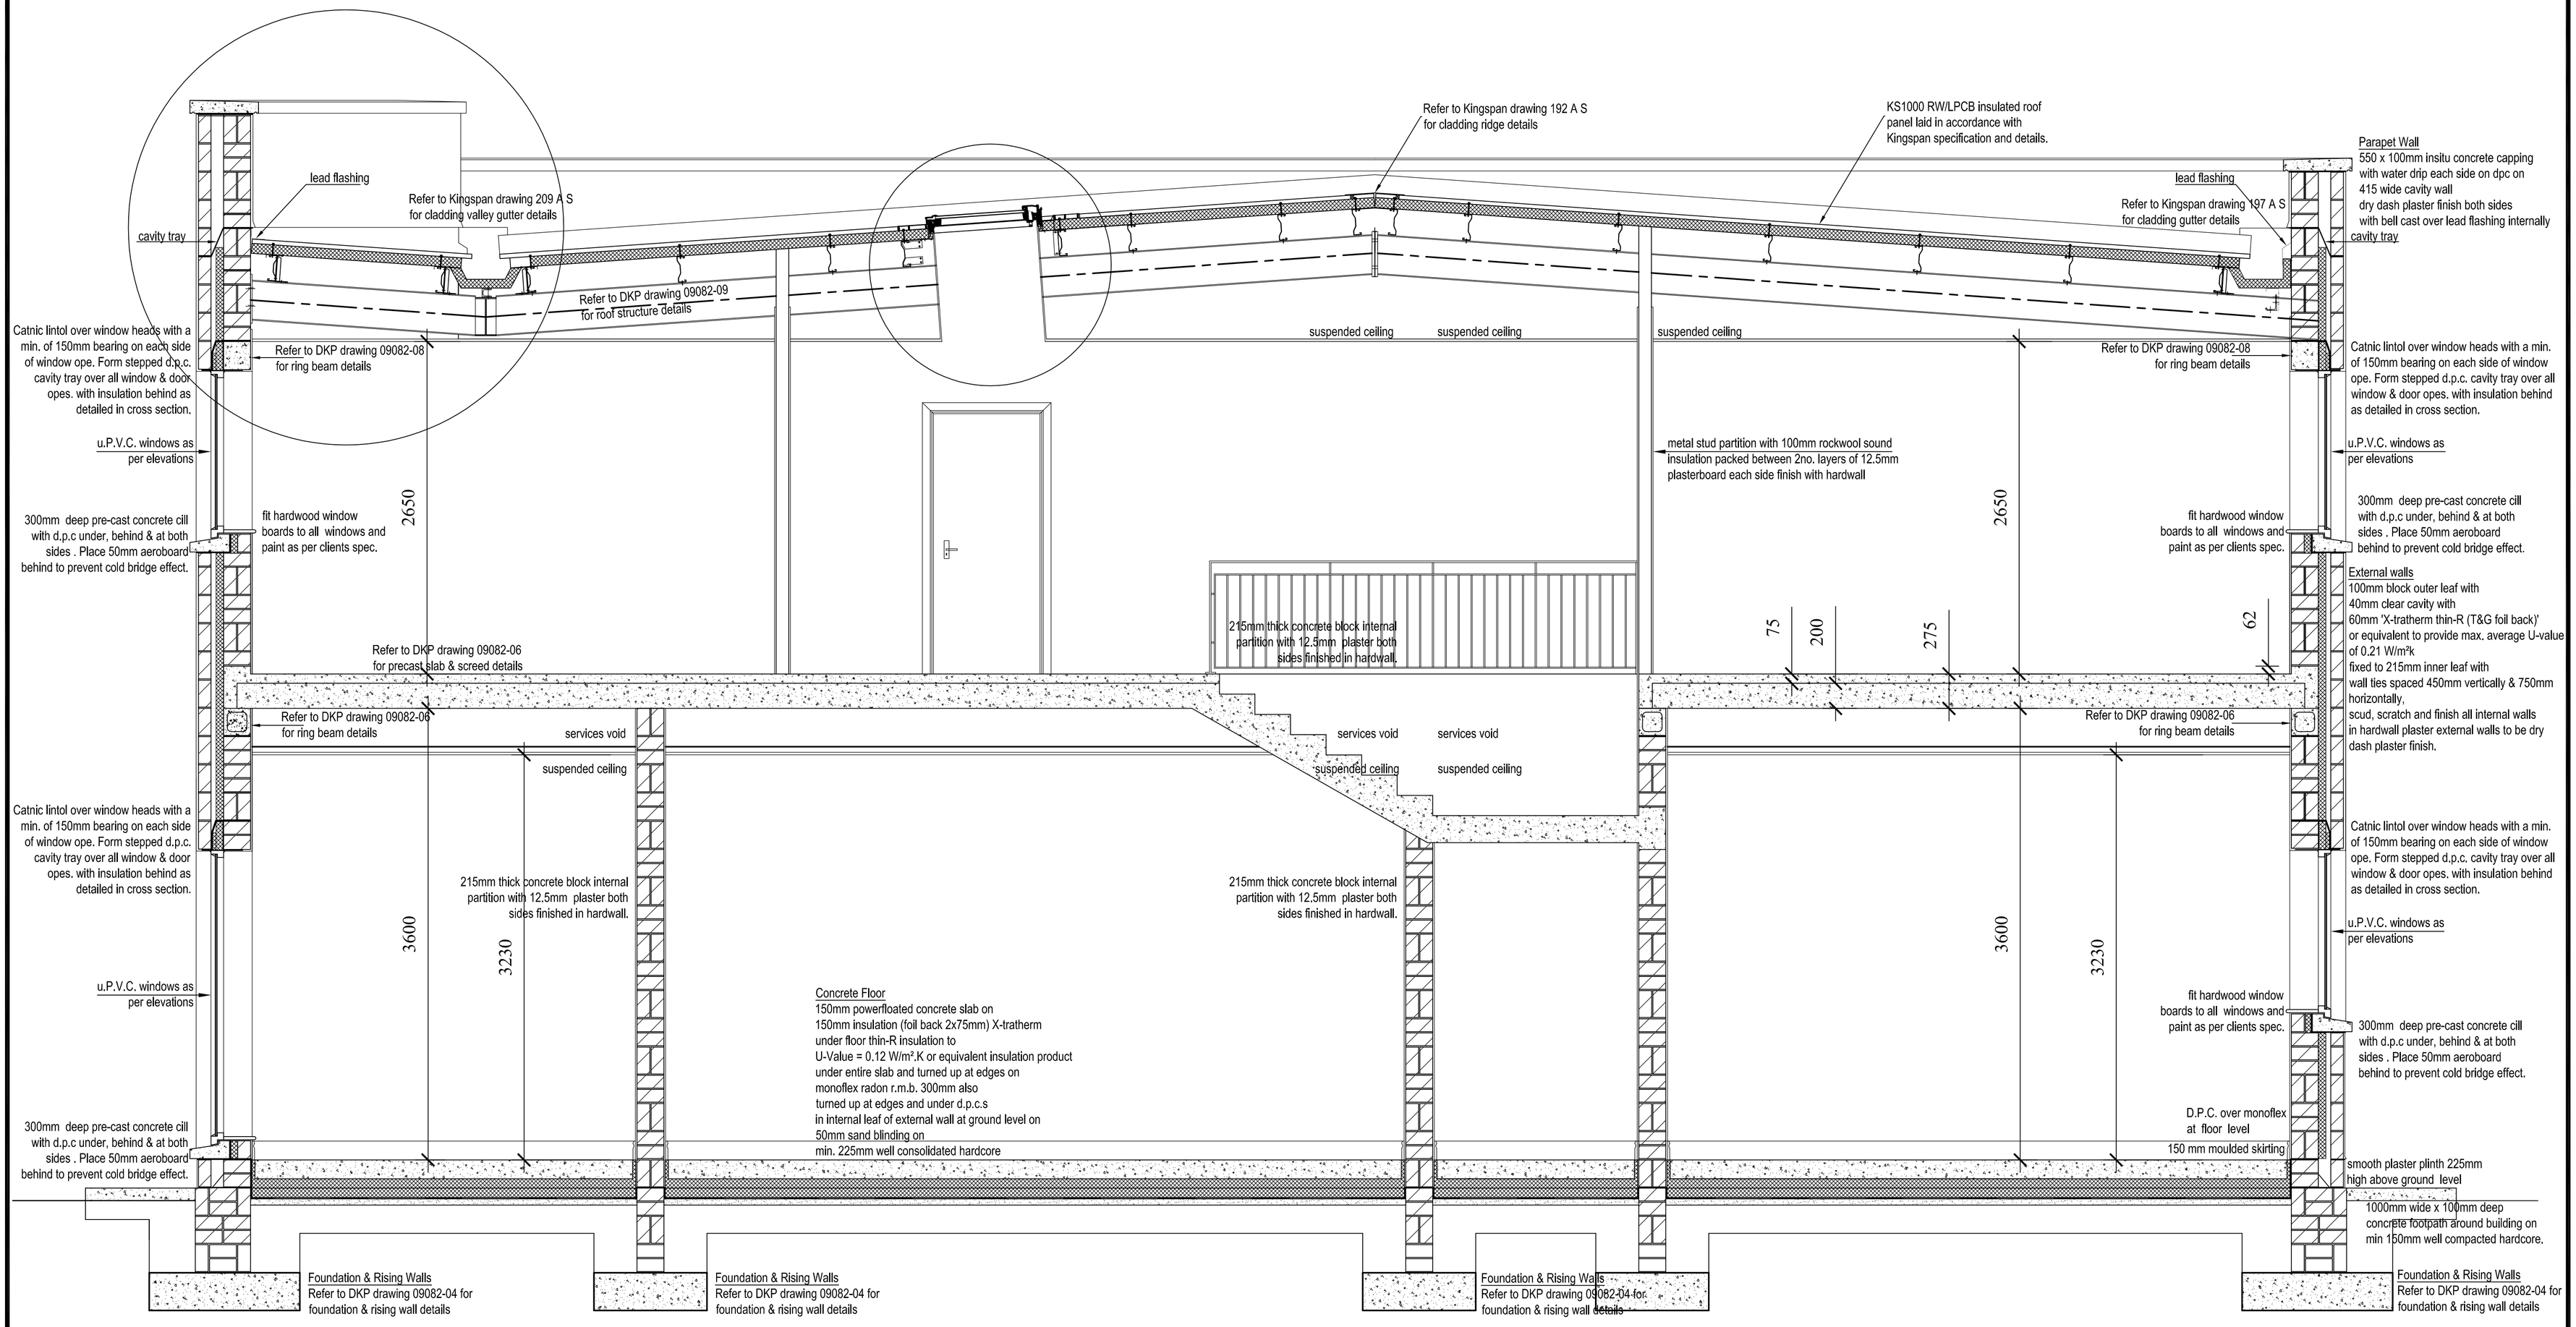

Cross Section B - B

Project Partners:
Dungarvan Enterprise Board
Dungarvan Town Council
Waterford County Council
Enterprise Ireland
Waterford County Enterprise Board

Revision	Date	Description
.	.	.

File Name: H:\DRAWING OFFICE\Projects\09-112 Enterprise Centre\

Waterford County Council
Housing Department
Civic Offices
Dungarvan.
Telephone: (058) 22000 Fax: (058) 21109

Project Title: Dungarvan Enterprise Centre

Drawing Title: Cross Section B-B

Project No.: 09 - 112

Drawing No.: 01

Revision: .

Design Team: Waterford County Council
G. Breen: Tech Gr.1 D. Lyons: Chief Technician
D. Whelan: E.E Anne Kiely: S.E.E

Project Engineer: T. Rodgers, BE, CEng, M.E.I
Dungarvan Town Council

Director of Services: F. Curran (D.O.S)
Director of Housing, Emergency Services and Corporate Affairs

Drawn:	GB
Checked:	DL
Approved:	AK

Scale: 1:25

Date: Nov. 2009